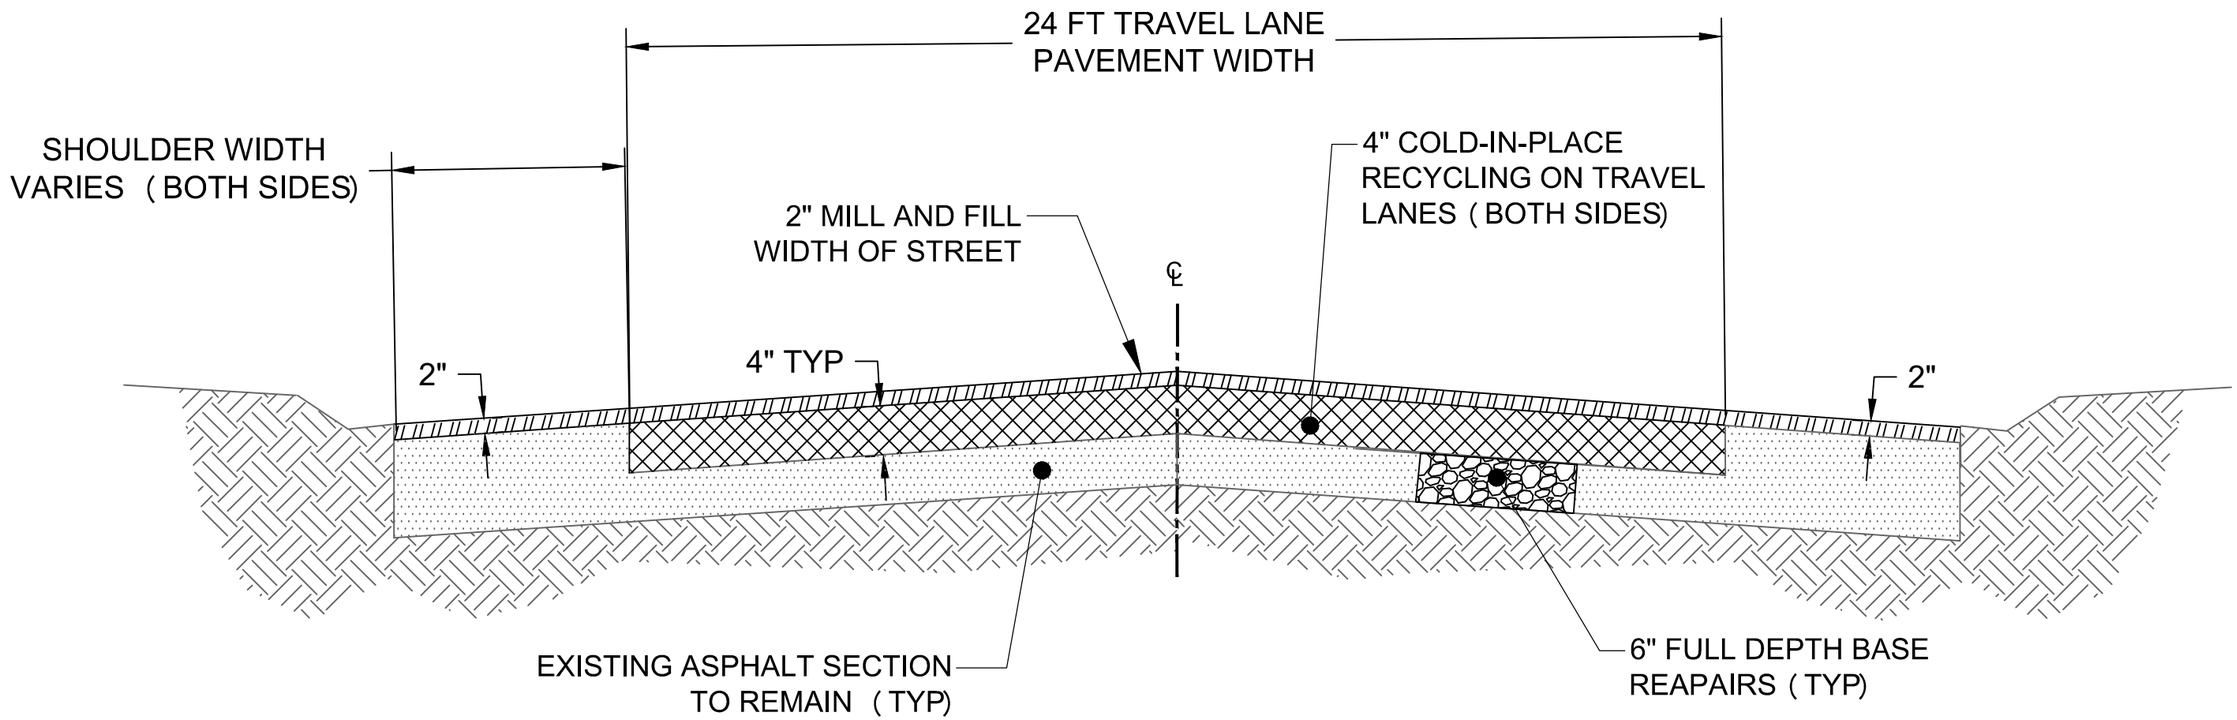

ESCALONA DRIVE
TYPICAL CROSS SECTION

NOT TO SCALE